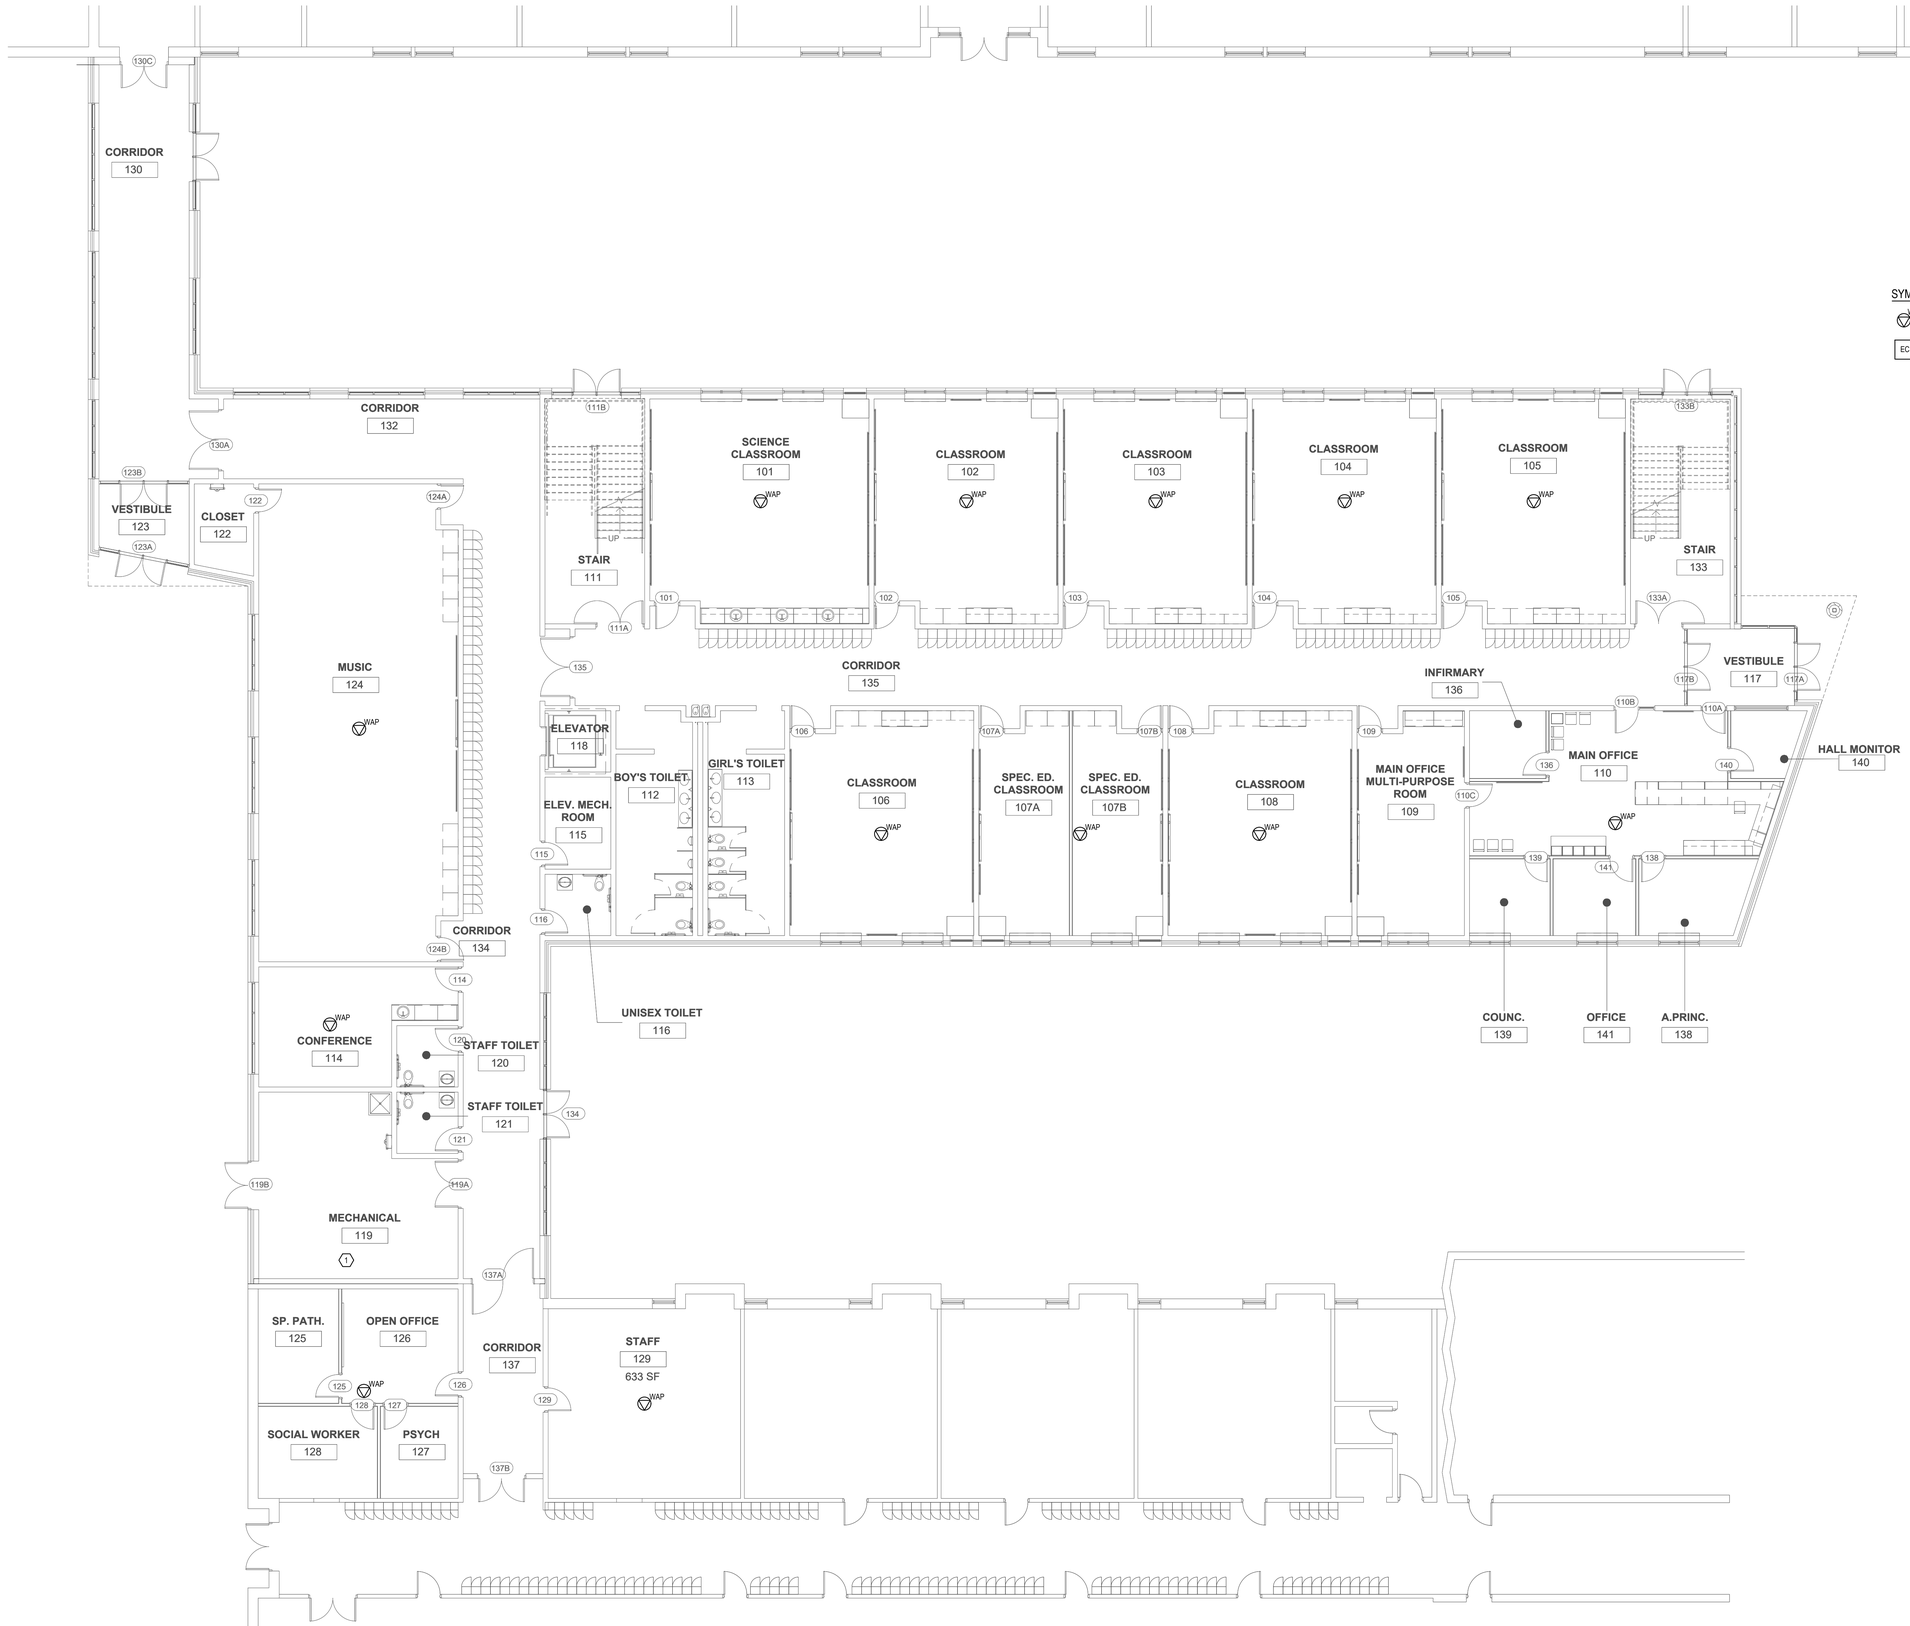

CLAWSON MIDDLE SCHOOL
FIRST FLOOR - NETWORK INFRASTRUCTURE SYSTEM PLAN

SCALE: 1/8" = 1' - 0"

SYMBOL LEGEND

WAP	WIRELESS ACCESS POINT LOCATION
EC	EQUIPMENT CABINET

W&H WRIGHT HUNTER

Innovative & Independent
TECHNOLOGY ADVISORS

818 West 11 Mile Road
Royal Oak, MI 48067

Tel: (248) 594-5850
Fax: (248) 594-5851
http://www.wrighthunter.com

ISSUE DATE	ISSUED FOR
01.28.2022	BIDS

DRAWN	BMJ
CHECKED	SJB
APPROVED	SM

KEY PLAN

PROJECT

Network Infrastructure System

Clawson Public Schools
Learning Today, Leading Tomorrow

Clawson Public Schools
Clawson, Michigan

SHEET

CLAWSON MIDDLE SCHOOL
FIRST FLOOR -
NETWORK INFRASTRUCTURE
SYSTEM PLAN

PROJECT NUMBER

22-CPS-NIS-01

SHEET NUMBER

CMS.N1.1

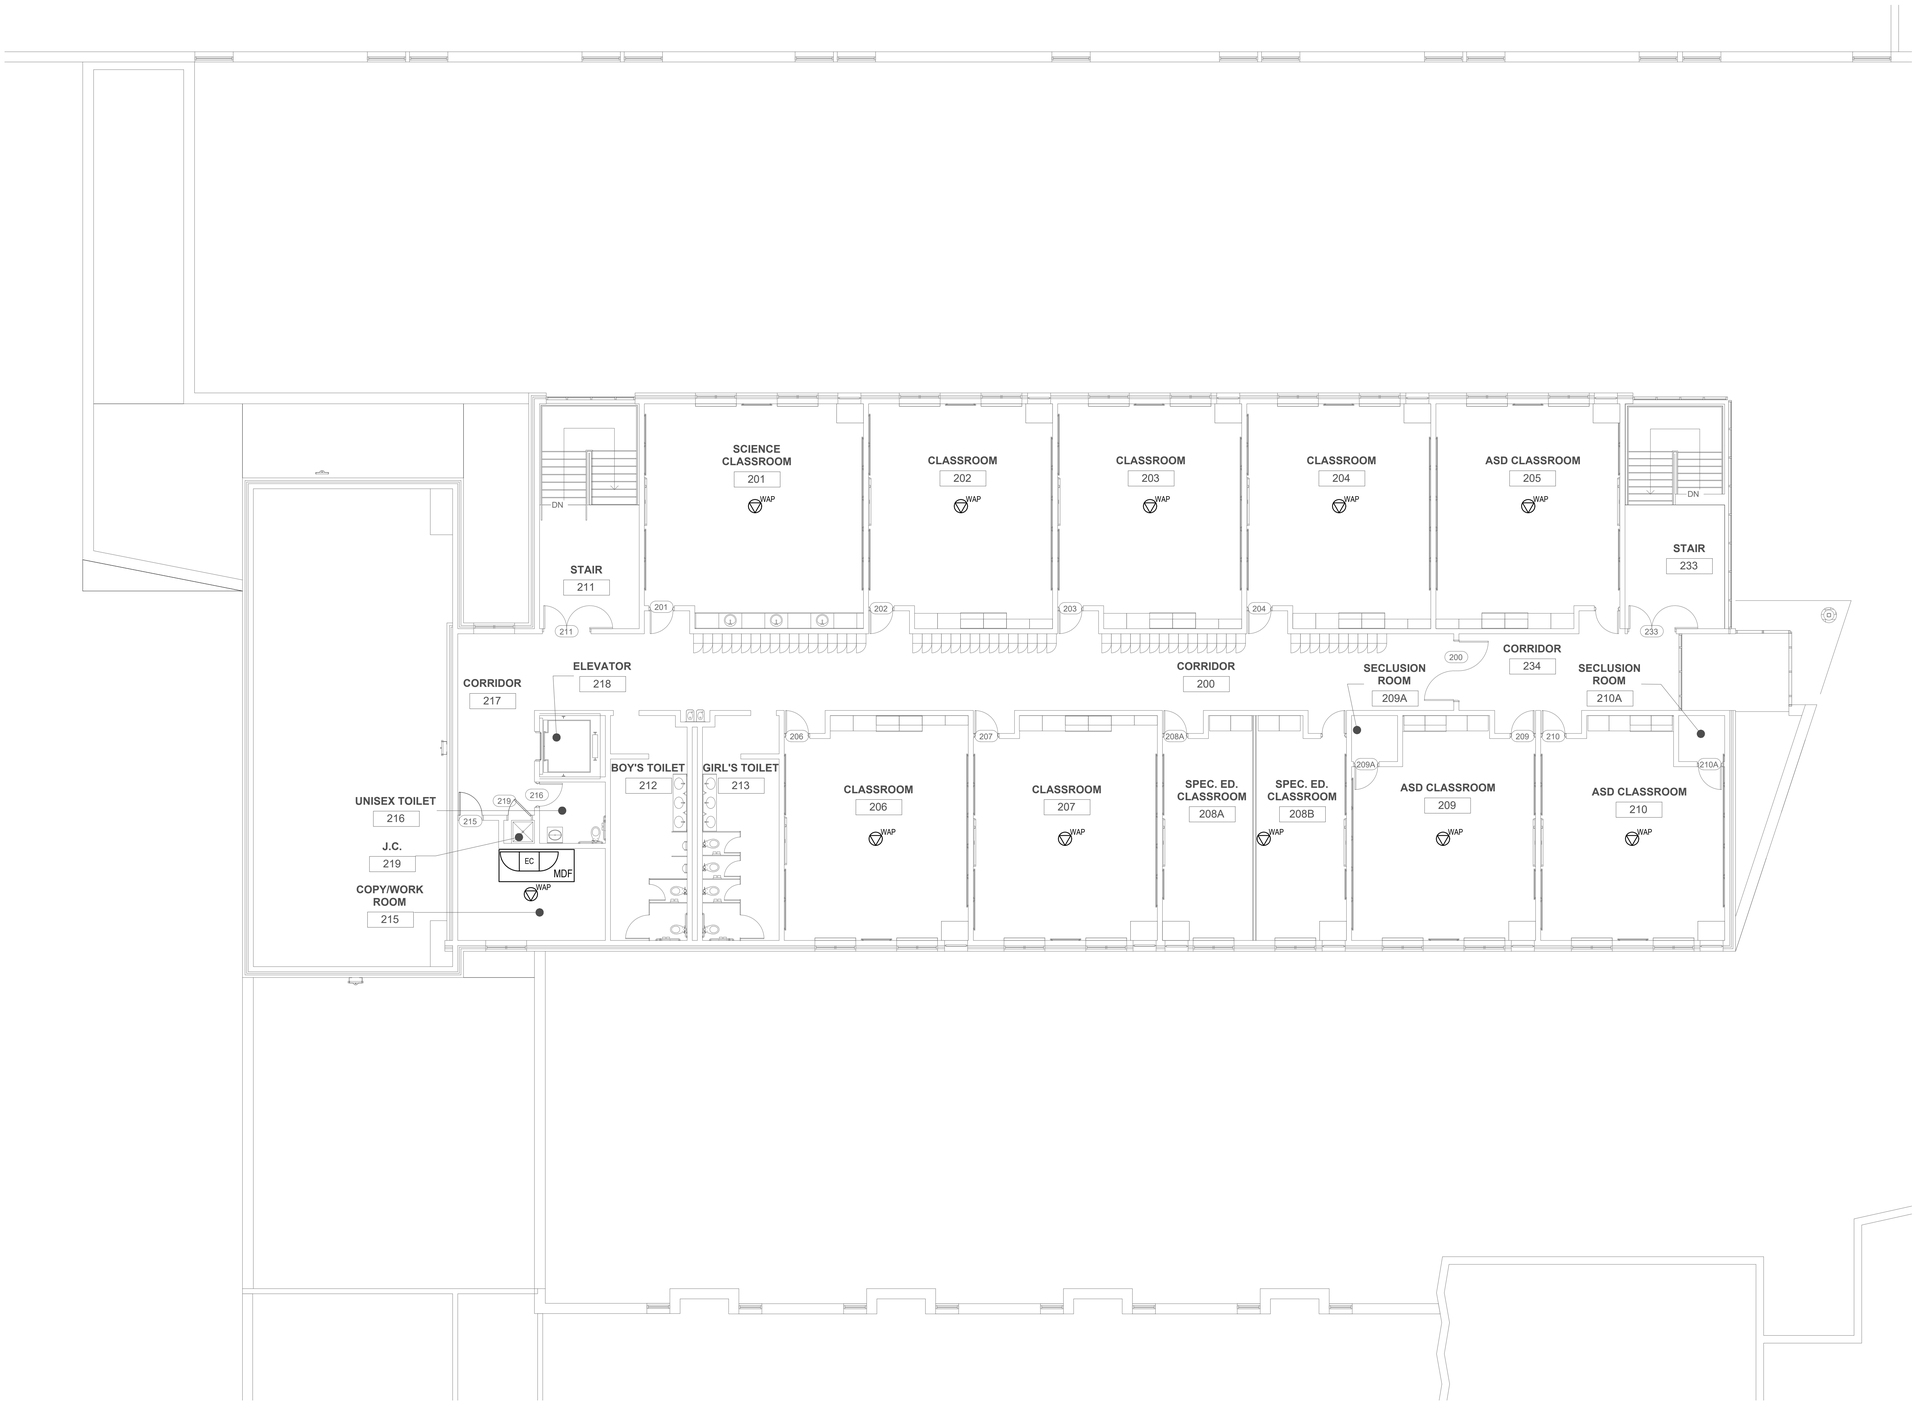

CLAWSON MIDDLE SCHOOL
SECOND FLOOR - NETWORK INFRASTRUCTURE SYSTEM PLAN

SCALE: 1/8" = 1' - 0"

SYMBOL LEGEND

WAP	WIRELESS ACCESS POINT LOCATION
EC	EQUIPMENT CABINET

W&H WRIGHT HUNTER
Innovative & Independent
TECHNOLOGY ADVISORS

818 West 11 Mile Road
Royal Oak, MI 48067
Tel: (248) 594-5850
Fax: (248) 594-5851
http://www.wrighthunter.com

ISSUE DATE	ISSUED FOR
01.28.2022	BIDS

DRAWN	BMJ
CHECKED	SJB
APPROVED	SM

KEY PLAN

PROJECT

Network Infrastructure System

Clawson Public Schools
Learning Today, Leading Tomorrow

Clawson Public Schools
Clawson, Michigan

SHEET

CLAWSON MIDDLE SCHOOL
SECOND FLOOR -
NETWORK INFRASTRUCTURE
SYSTEM PLAN

PROJECT NUMBER

22-CPS-SCS-01

SHEET NUMBER

CMS.N1.2

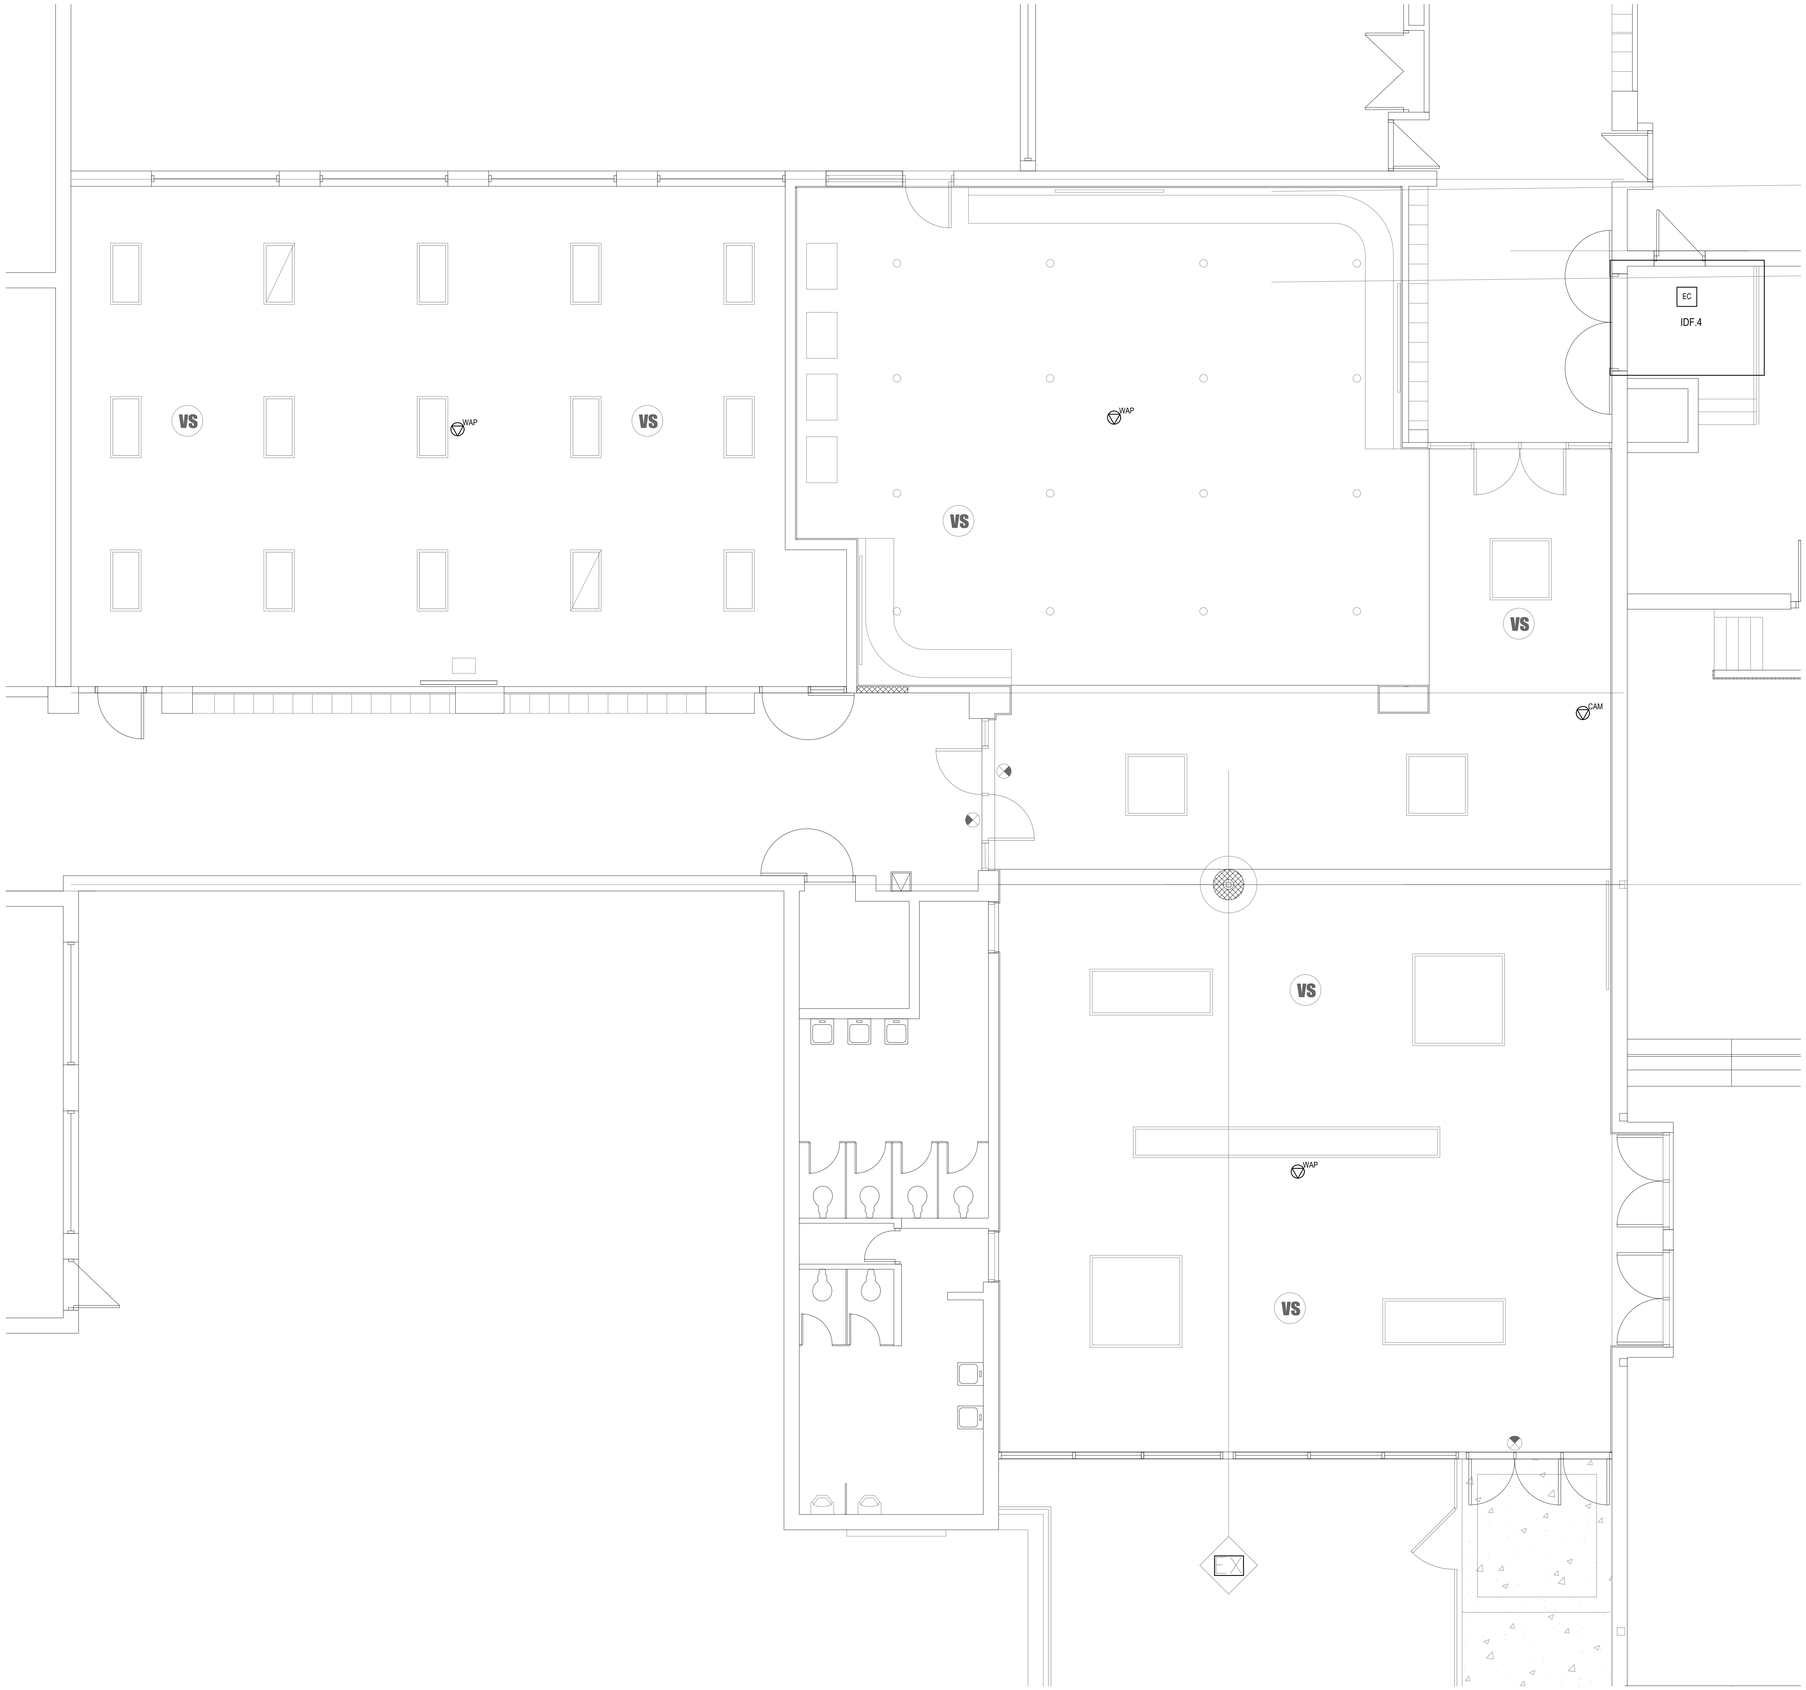

CLAWSON HIGH SCHOOL TROJAN HALL
FIRST FLOOR - NETWORK INFRASTRUCTURE SYSTEM PLAN
SCALE: 1/4" = 1' - 0"

SYMBOL LEGEND

WAP	WIRELESS ACCESS POINT LOCATION
EC	EQUIPMENT CABINET

W&H WRIGHT HUNTER

Innovative & Independent
TECHNOLOGY ADVISORS

818 West 11 Mile Road
Royal Oak, MI 48067

Tel: (248) 594-5850
Fax: (248) 594-5851
http://www.wrighthunter.com

ISSUE DATE	ISSUED FOR
01.28.2022	BIDS

DRAWN	BMJ
CHECKED	SJB
APPROVED	SM

KEY PLAN

PROJECT

Network Infrastructure System

Clawson Public Schools
Clawson, Michigan

SHEET

CLAWSON HIGH SCHOOL
TROJAN HALL
FIRST FLOOR -
NETWORK INFRASTRUCTURE
SYSTEM PLAN

PROJECT NUMBER

22-CPS-NIS-01

SHEET NUMBER

CHS.N1.1

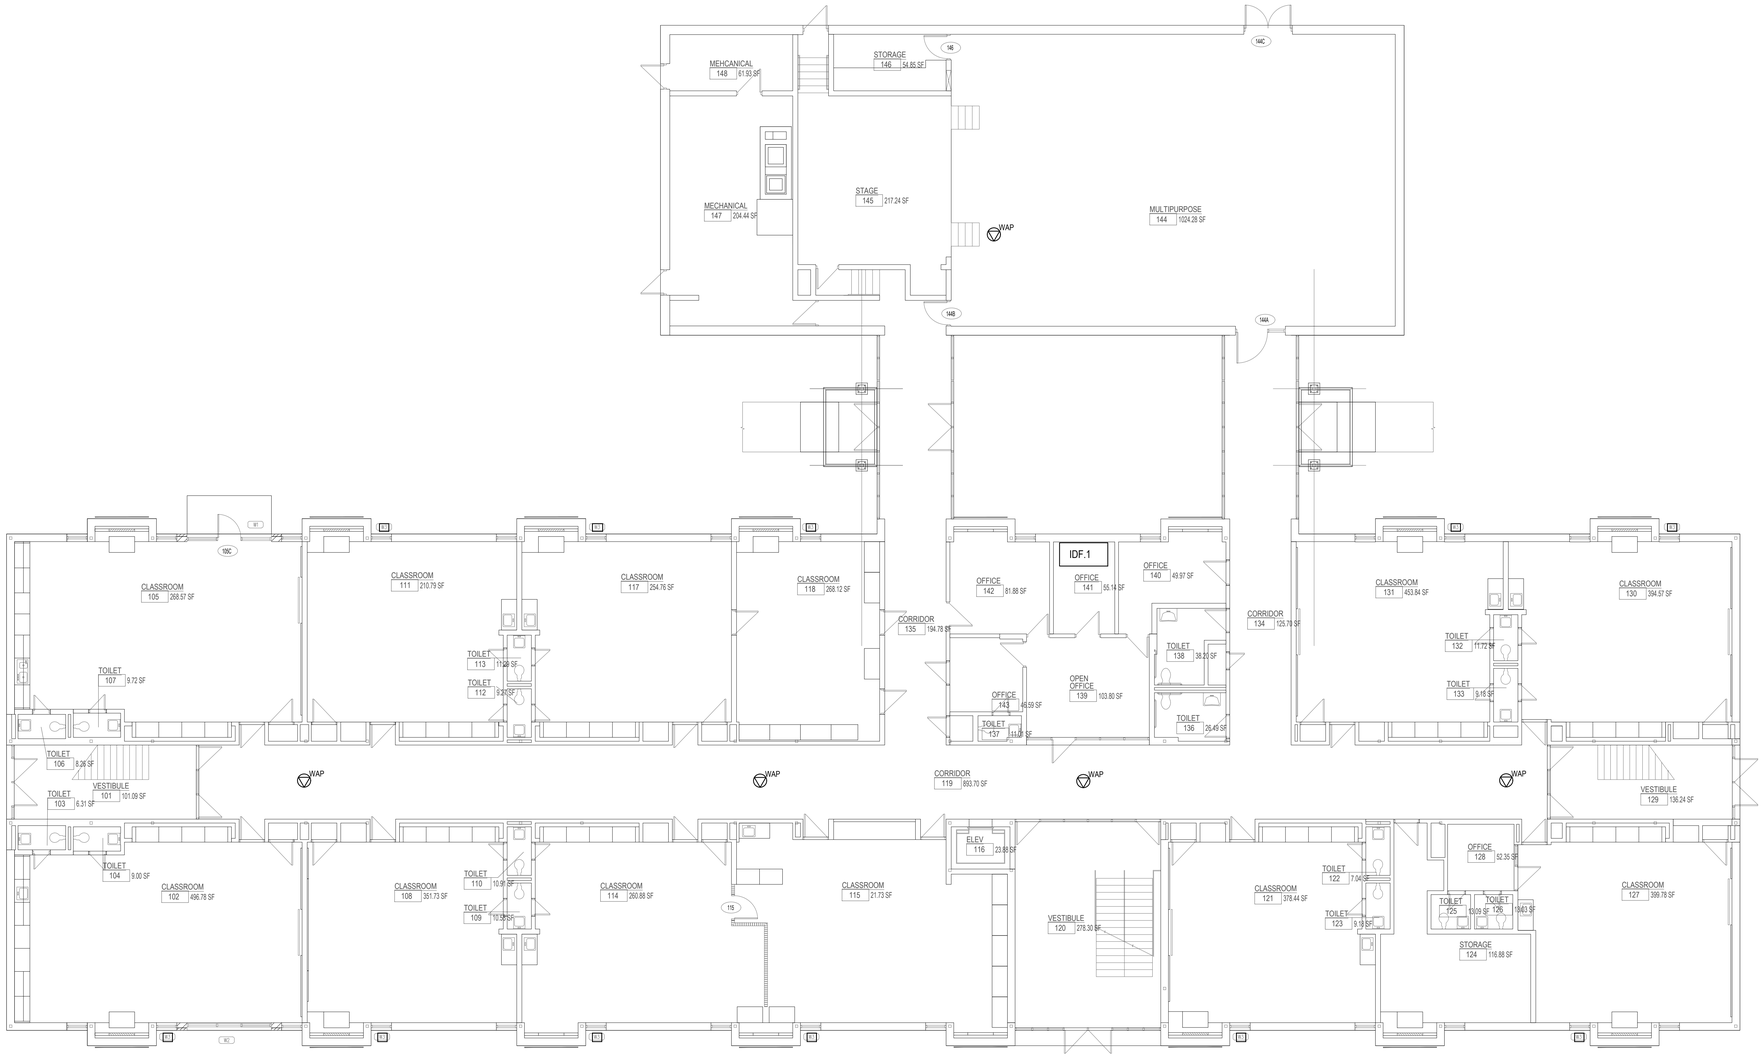

BAKER BUILDING
FIRST FLOOR - NETWORK INFRASTRUCTURE SYSTEM PLAN

SCALE: 1/8" = 1' - 0"

SYMBOL LEGEND

WAP — WIRELESS ACCESS POINT LOCATION

W&H WRIGHT HUNTER

Innovative & Independent
TECHNOLOGY ADVISORS

818 West 11 Mile Road
Royal Oak, MI 48067

Tel: (248) 594-5850
Fax: (248) 594-5851
http://www.wrighthunter.com

ISSUE DATE	ISSUED FOR
01.28.2022	BIDS

DRAWN	BMJ
CHECKED	SJB
APPROVED	SM

KEY PLAN

PROJECT

Network Infrastructure System

Clawson Public Schools
Clawson, Michigan

SHEET

BAKER BUILDING
FIRST FLOOR -
NETWORK INFRASTRUCTURE
SYSTEM

PROJECT NUMBER

22-CPS-NIS-01

SHEET NUMBER

BB.N1.1

W&H WRIGHT HUNTER

Innovative & Independent
TECHNOLOGY ADVISORS

818 West 11 Mile Road
Royal Oak, MI 48067

Tel: (248) 594-5850
Fax: (248) 594-5851
http://www.wrighthunter.com

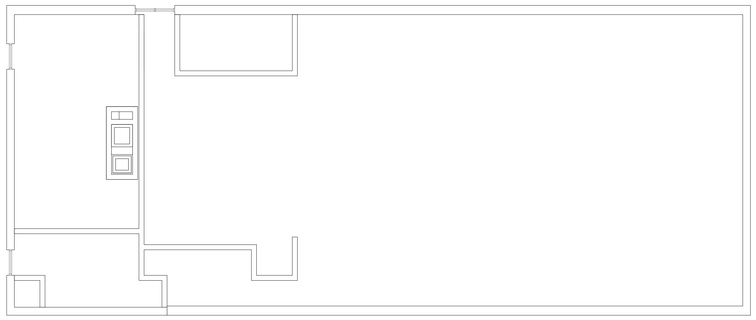

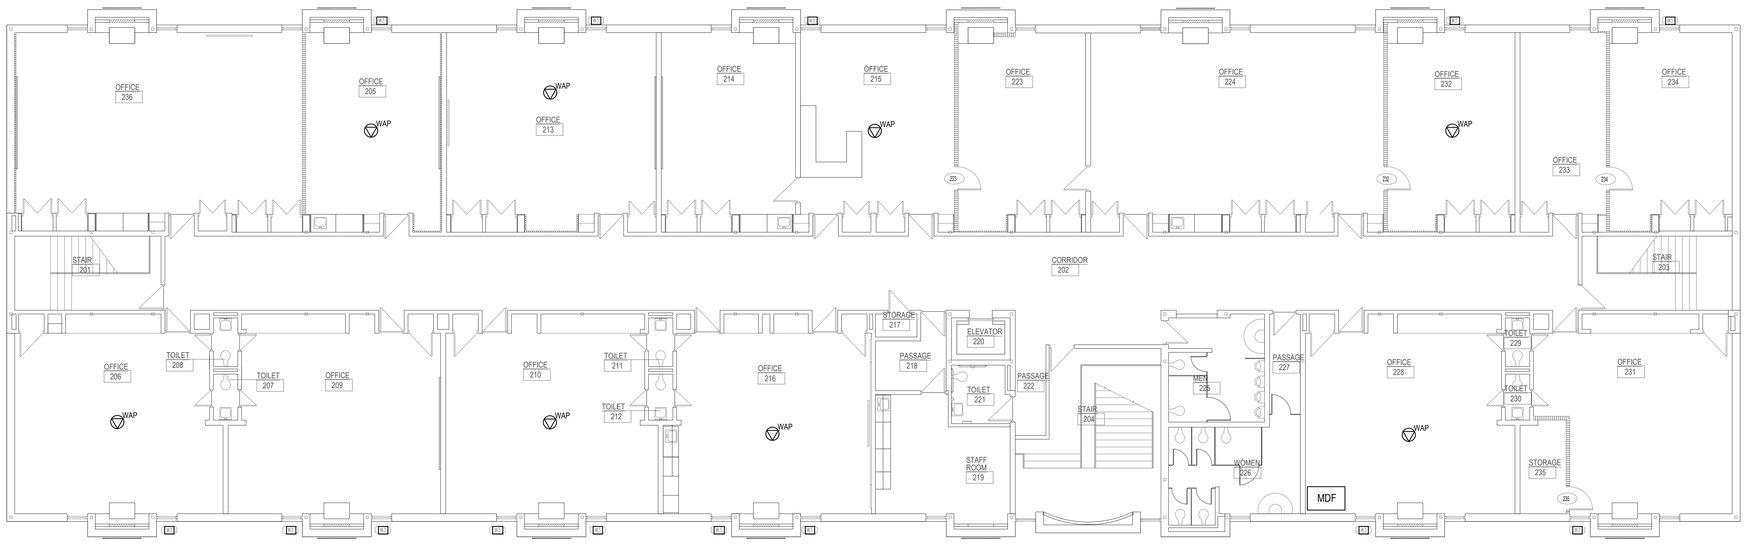

SYMBOL LEGEND

WAP — WIRELESS ACCESS POINT LOCATION

ISSUE DATE	ISSUED FOR
01.28.2022	BIDS

DRAWN	BMJ
CHECKED	SJB
APPROVED	SM

KEY PLAN

BAKER BUILDING
SECOND FLOOR - NETWORK INFRASTRUCTURE SYSTEM PLAN

SCALE: 1/8" = 1' - 0"

PROJECT
Network Infrastructure System

Clawson Public Schools
Clawson, Michigan

SHEET
BAKER BUILDING
SECOND FLOOR -
NETWORK INFRASTRUCTURE
SYSTEM

PROJECT NUMBER
22-CPS-NIS-01

SHEET NUMBER
BB.N1.2